Revision: P.3 Drawn: AL Ck'd: AC Appr'd: DL Date: 11/03/25

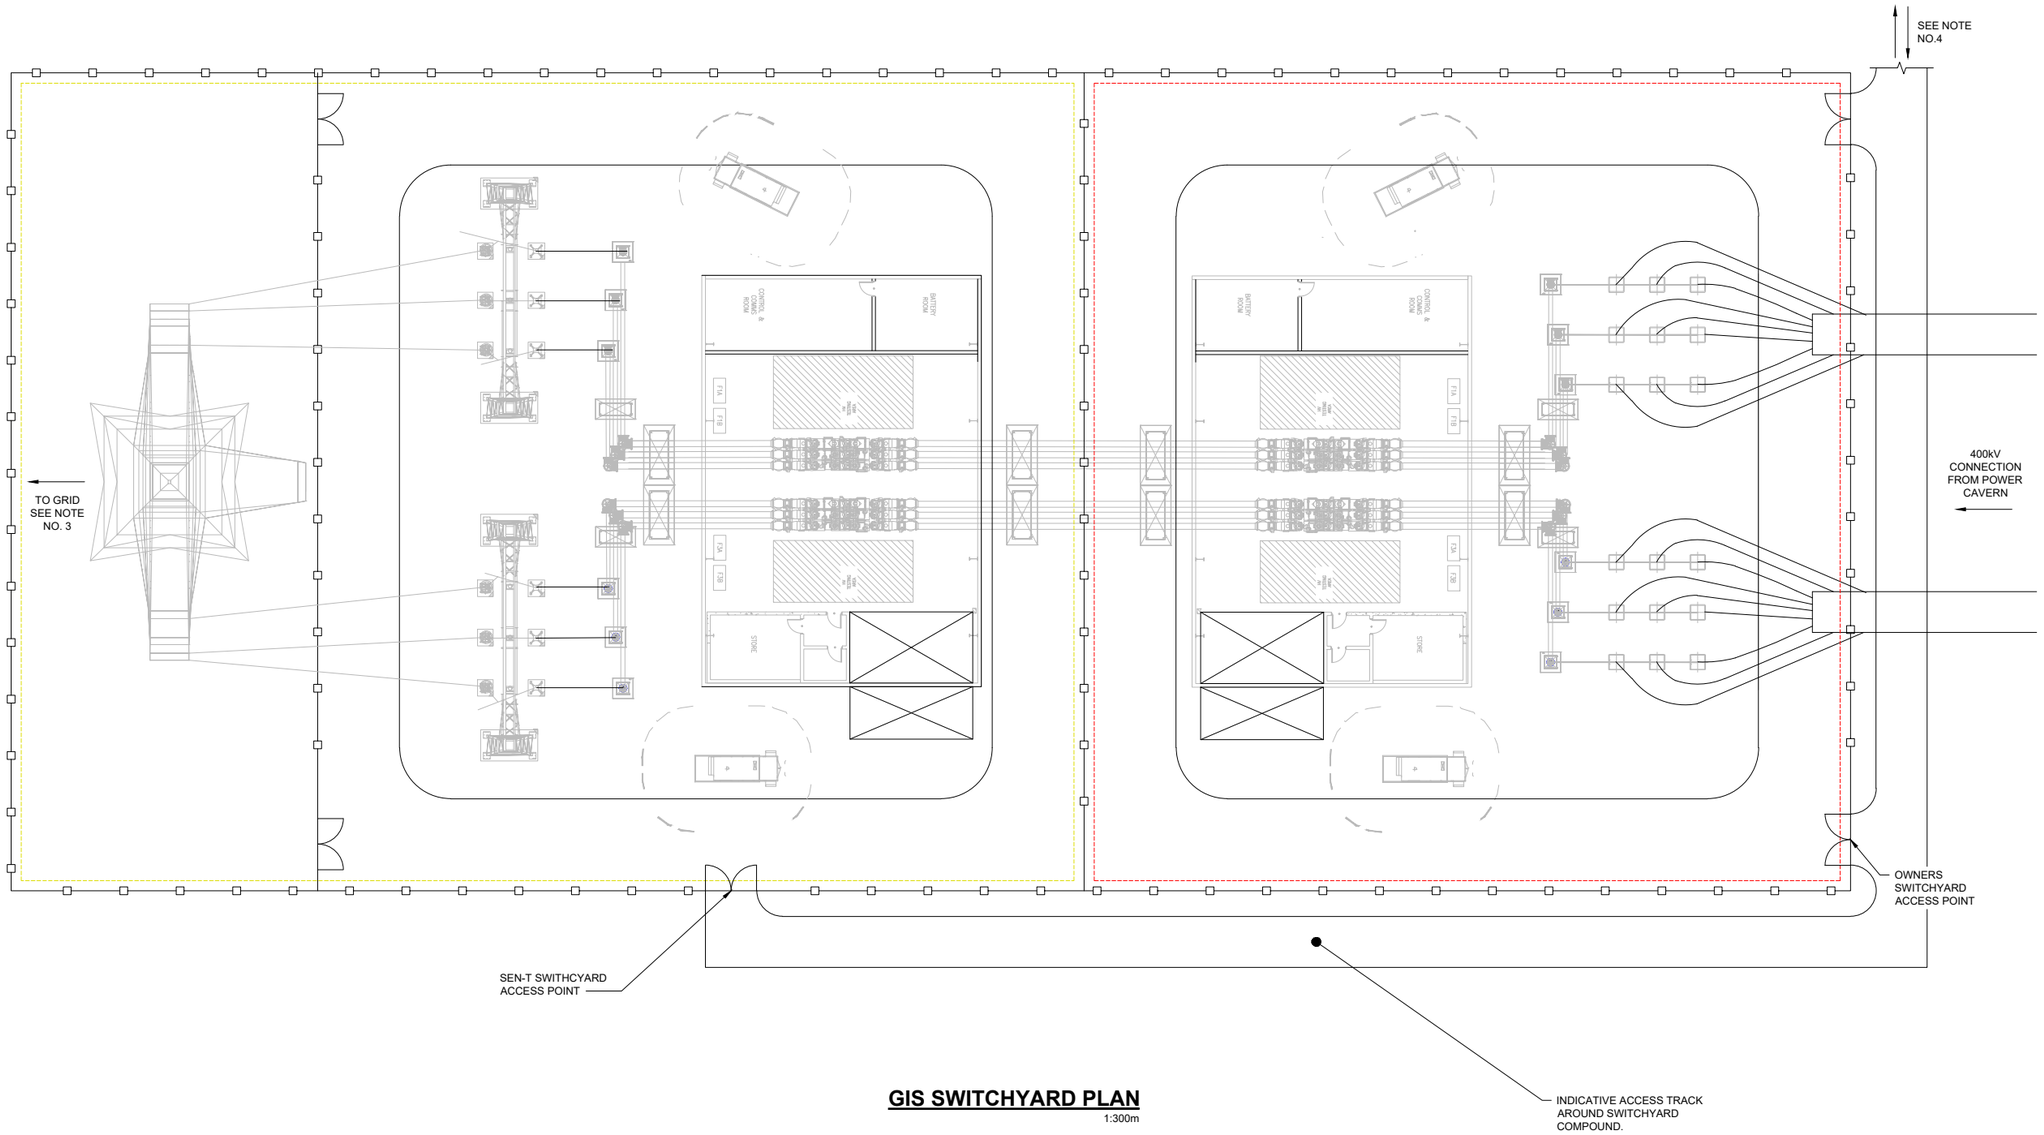

GIS SWITCHYARD PLAN

1:300m

AECOM

PROJECT

GLEN EARRACH
PUMPED STORAGE HYDRO

CLIENT

GLEN EARRACH ENERGY LTD.
50 LOTHIAN ROAD, FESTIVAL SQUARE
EDINBURGH, SCOTLAND, EH3 9WJ

CONSULTANT

AECOM
1 Tanfield
Edinburgh, EH3 5DA
+44 (0) 131 301 8600 tel
www.AECOM.com

LEGEND

- HV GIS SWITCH YARD (OWNER)
- HV GIS SWITCH YARD (SSEN-T)

NOTES

1. DRAWING IS FOR INDICATIVE PURPOSES ONLY.
2. ALL UNITS IN METRES (m) UNLESS OTHERWISE STATED.
3. EXPORT CONNECTION (SSEN-T TO GRID) TO BE CONFIRMED.
4. CONNECTION TO WIDER ACCESS TRACK NETWORK TO BE CONFIRMED.

This drawing has been prepared for the use of AECOM's client. It may not be used, modified, reproduced or relied upon by third parties, except as agreed by AECOM or as required by law. AECOM accepts no responsibility, and denies any liability whatsoever, to any party that uses or relies on this drawing without AECOM's express written consent. Do not scale this document. All measurements must be obtained from the stated dimensions.

Reproduced from Ordnance Survey digital map data © Crown copyright 2024. All rights reserved. Licence number 0100031673.

0 7.5 15 m
1 : 300

ISSUE PURPOSE
FINAL

PROJECT NUMBER
60719875

FIGURE TITLE
GIS Switchyard Plan

FIGURE NUMBER
Figure 2.27

Plot Date : March 21, 2025
File Name 60719875-ACM-R1-00-FG-CE-020002
C:\PWWORKING\AECOM-UK-PW\BENTLEY.COM_AECOM__UK__CLT-ENERGY\DMS\60719875\60719875-ACM-R1-00-FG-CE-020002